ISO FULL BLEED A3 420 X 297 MM

PRINTED ON ___% POST-CONSUMER RECYCLED CONTENT PAPER

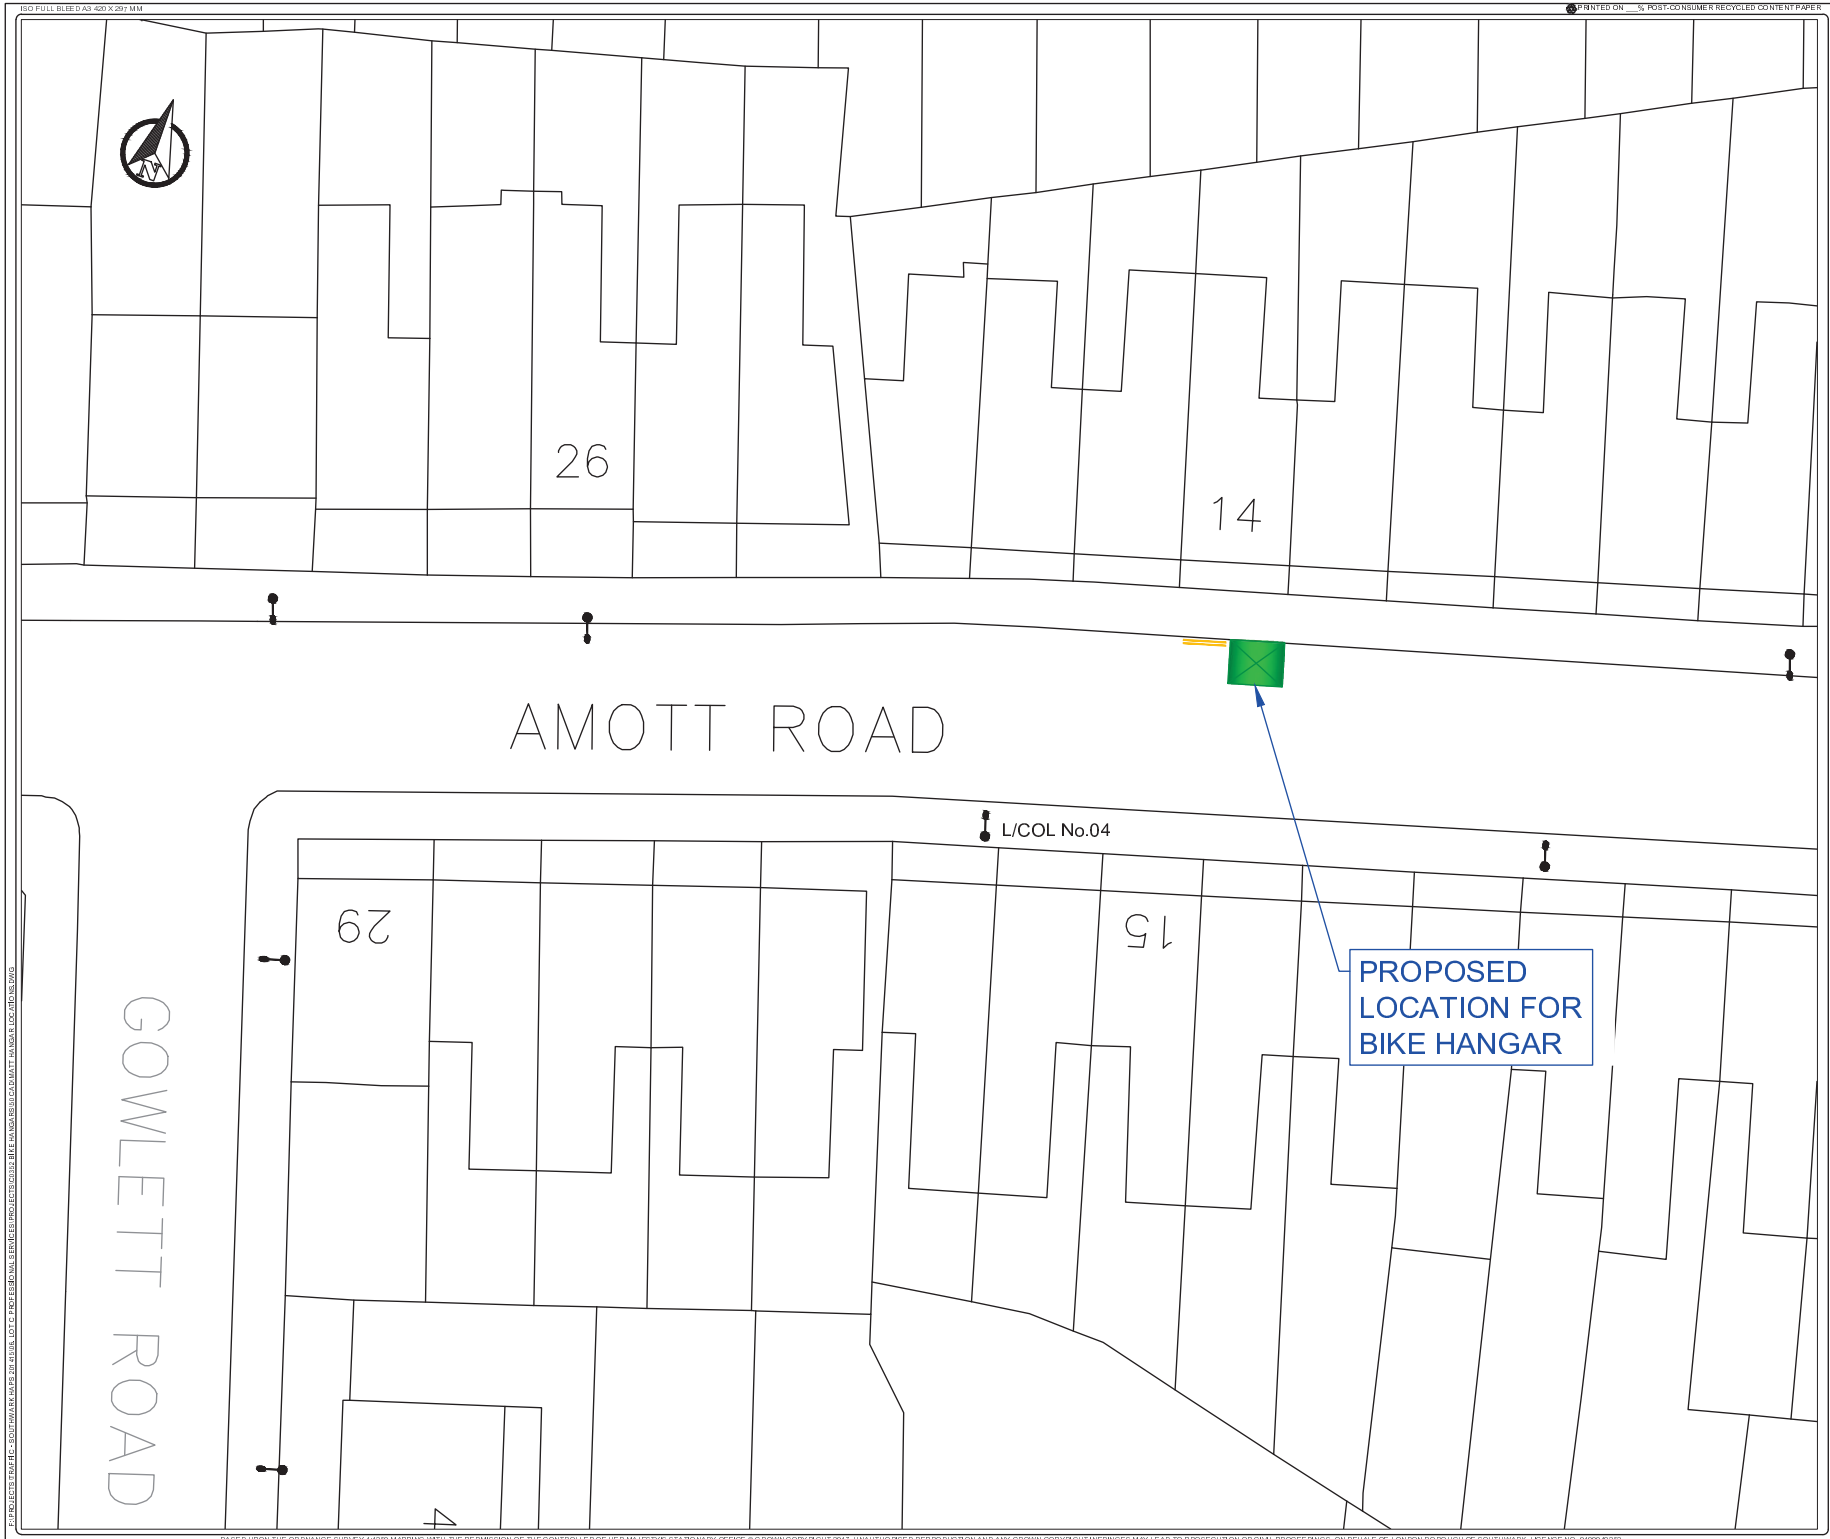

LEGEND / NOTES.

BIKE HANGAR -
DIMENSIONS:
LENGTH 2550mm
WIDTH 2050mm
HEIGHT 1350mm

1. A SINGLE BIKE HANGAR PROVIDES PARKING FOR UP TO 6 BIKES

2. OPENS ONTO THE FOOTWAY

3. IT IS LOCATED IN THE CARRIAGEWAY

EXISTING LIGHTING COLUMNS

REV.	DATE	REVISION DESCRIPTION / DETAILS	DRN BY	CHKD BY	APRVD BY

Conway AECOM
Southwark Council
Shaping Southwark's Highways
160 TOOLEY STREET LONDON SE1P 5LX

PROJECT:
CYCLE HANGARS

TITLE:
AMOTT ROAD

CONTRACT NO:	60493382 - C0352	DRAWN	MP
		DESIGNED	MP
SCALE: 1 : 250 @A3	PURPOSE: FOR DISCUSSION	CHECKED	BB
		APPROVED	JE
DRAWING NO:	60493382-C0352-2016-077	REV:	-
DATE DRAWN:	09 FEBRUARY 2017	DATE ISSUED:	9 MARCH 2017

F:\PROJECTS\STAFF\C - SOUTHWARK\MAPS\28 491\08L LOT C PROFESSIONALS\SERVICES\PROJECTS\2016 BIKE HANGARS\SUCAD\MATT HANGAR LOC.MTD.NS.DWG

BASED UPON THE ORDNANCE SURVEY 1:1250 MAPPING WITH THE PERMISSION OF THE CONTROLLER OF HER MAJESTY'S STATIONARY OFFICE © CROWN COPYRIGHT 2017. UNAUTHORISED REPRODUCTION AND ANY CROWN COPYRIGHT INFRINGES MAY LEAD TO PROSECUTION OR CIVIL PROCEEDINGS. ON BEHALF OF: LONDON BOROUGH OF SOUTHWARK. LICENCE NO. 01000 19252.