ISO FULL BLEED A3 420 X 297 MM

PRINTED ON ___% POST-CONSUMER RECYCLED CONTENT PAPER

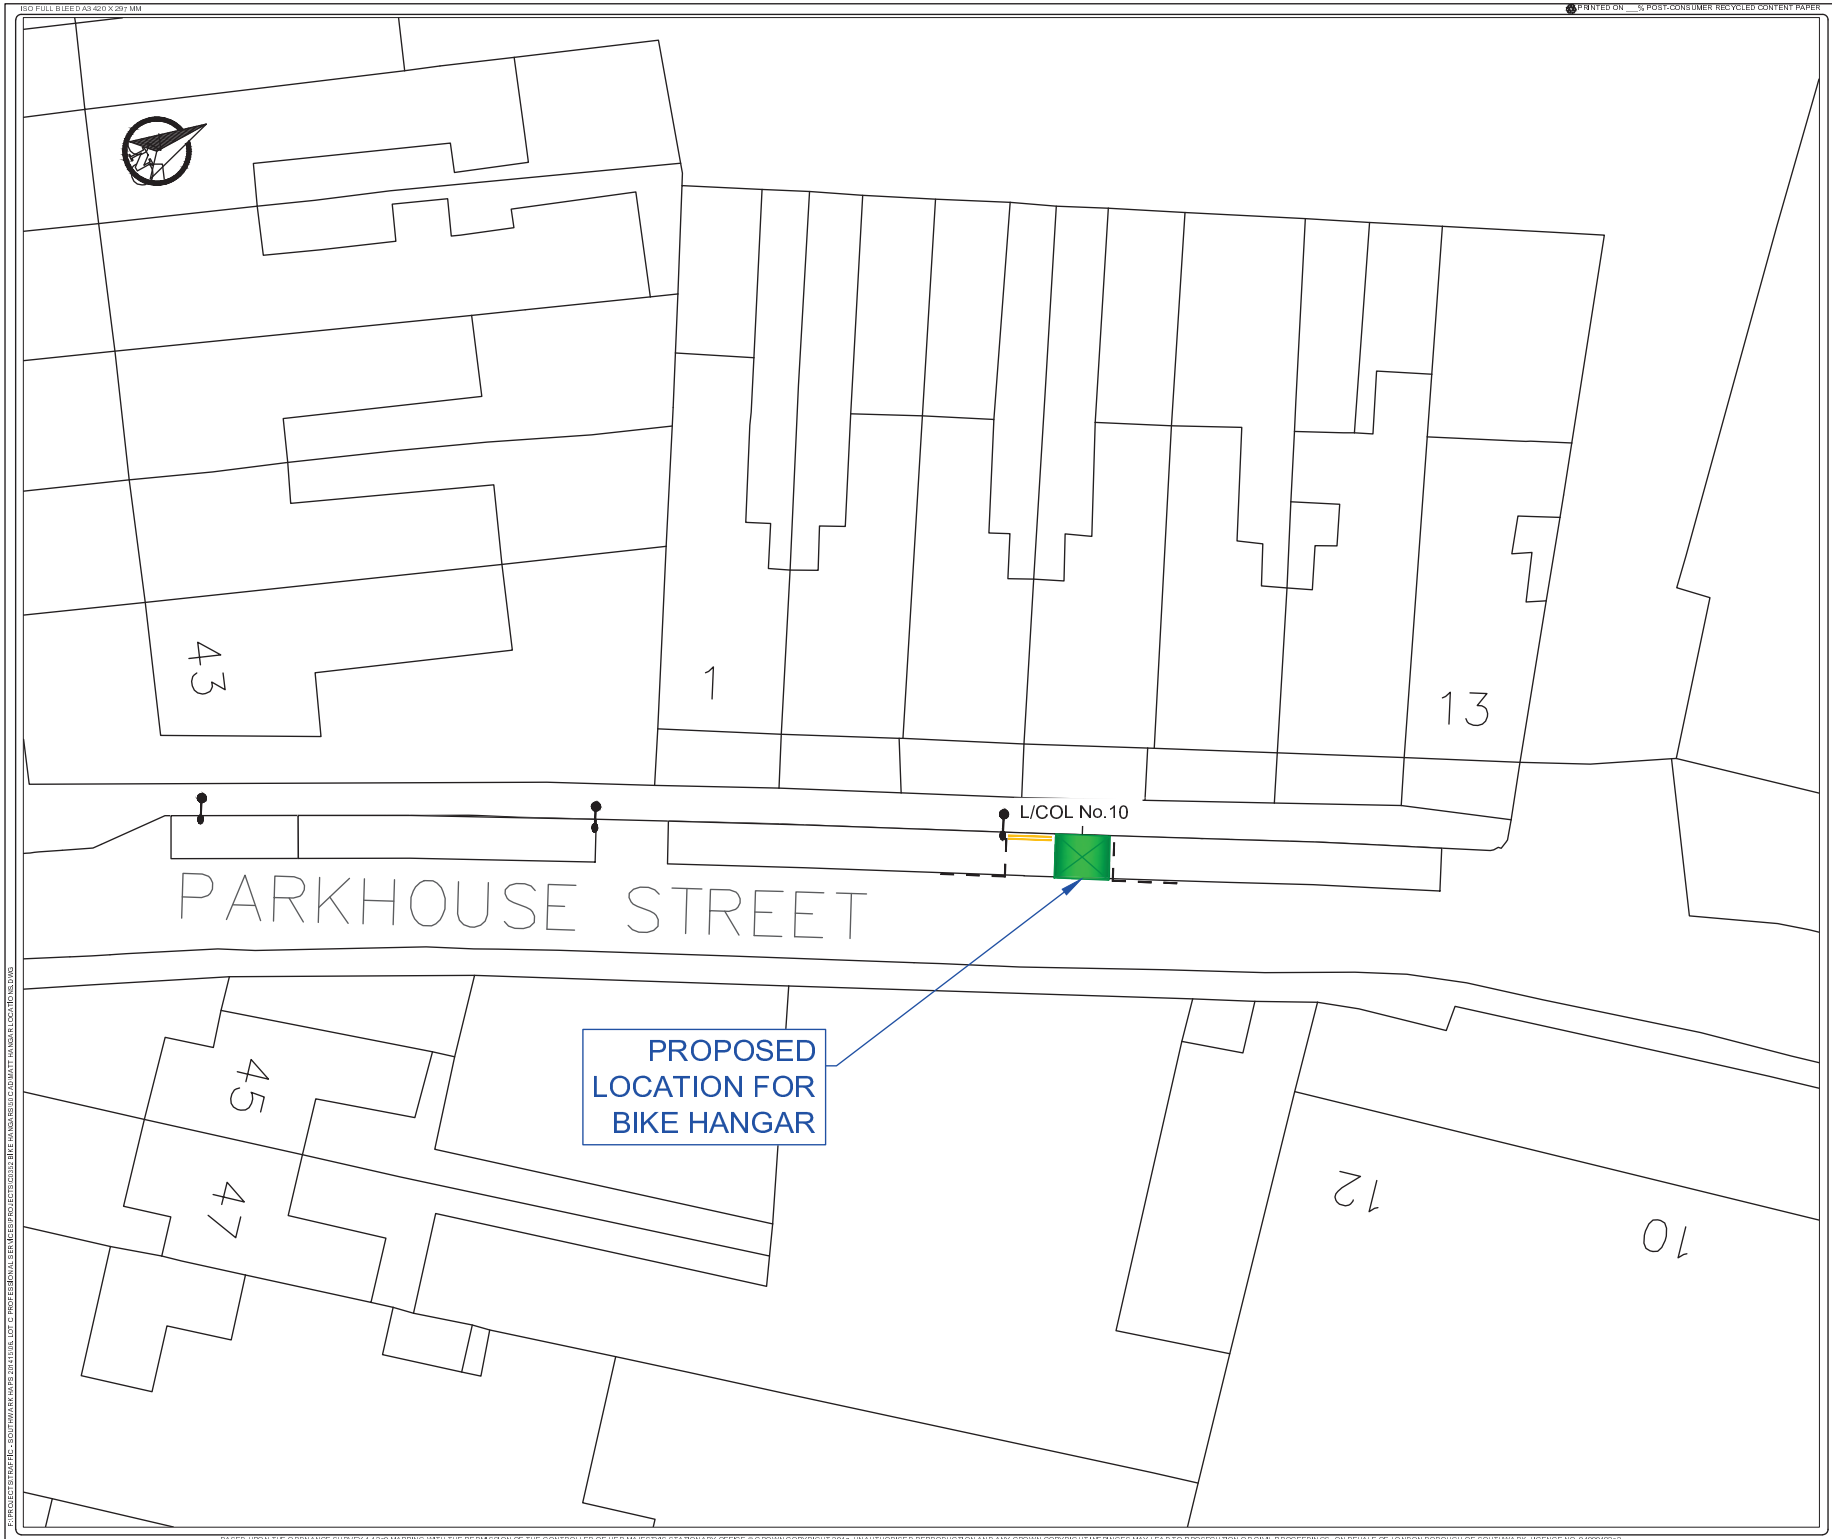

LEGEND / NOTES.

BIKE HANGAR -
DIMENSIONS:
LENGTH 2550mm
WIDTH 2050mm
HEIGHT 1350mm

1. A SINGLE BIKE HANGAR PROVIDES PARKING FOR UP TO 6 BIKES

2. OPENS ONTO THE FOOTWAY

3. IT IS LOCATED IN THE CARRIAGEWAY

EXISTING LIGHTING COLUMNS

REV	DATE	REVISION DESCRIPTION / DETAILS	DRN BY	CHKD BY	APRVD BY

Shaping Southwark's Highways
160 TOOLEY STREET LONDON SE1P 5LX

PROJECT:
CYCLE HANGARS

TITLE:
PARKHOUSE STREET

CONTRACT NO: 60493382 - C0352		DRAWN	MP
		DESIGNED	MP
SCALE: 1 : 250 @A3	PURPOSE: FOR DISCUSSION	CHECKED	BB
		APPROVED	JE
DRAWING NO: 60493382-C0352-2016-084		REV:	-
DATE DRAWN: 09 FEBRUARY 2017	DATE ISSUED: 9 MARCH 2017		

F:\PROJECTS\TRAFFIC - SOUTHWARK\MAPS 2014\108_LOT C PROFESSIONAL SERVICES\PROJECTS\C0352 BIKE HANGARS\01 CAD\MXT HANGAR LOCATIONS.DWG

BASED UPON THE ORDNANCE SURVEY 1:1250 MAPPING WITH THE PERMISSION OF THE CONTROLLER OF HER MAJESTY'S STATIONARY OFFICE © CROWN COPYRIGHT 2017. UNAUTHORISED REPRODUCTION AND ANY CROWN COPYRIGHT INFRINGES MAY LEAD TO PROSECUTION OR CIVIL PROCEEDINGS. ON BEHALF OF LONDON BOROUGH OF SOUTHWARK LICENCE NO. 0100019252.