ISO FULL BLEED A3 420 X 297 MM

PRINTED ON ___% POST-CONSUMER RECYCLED CONTENT PAPER

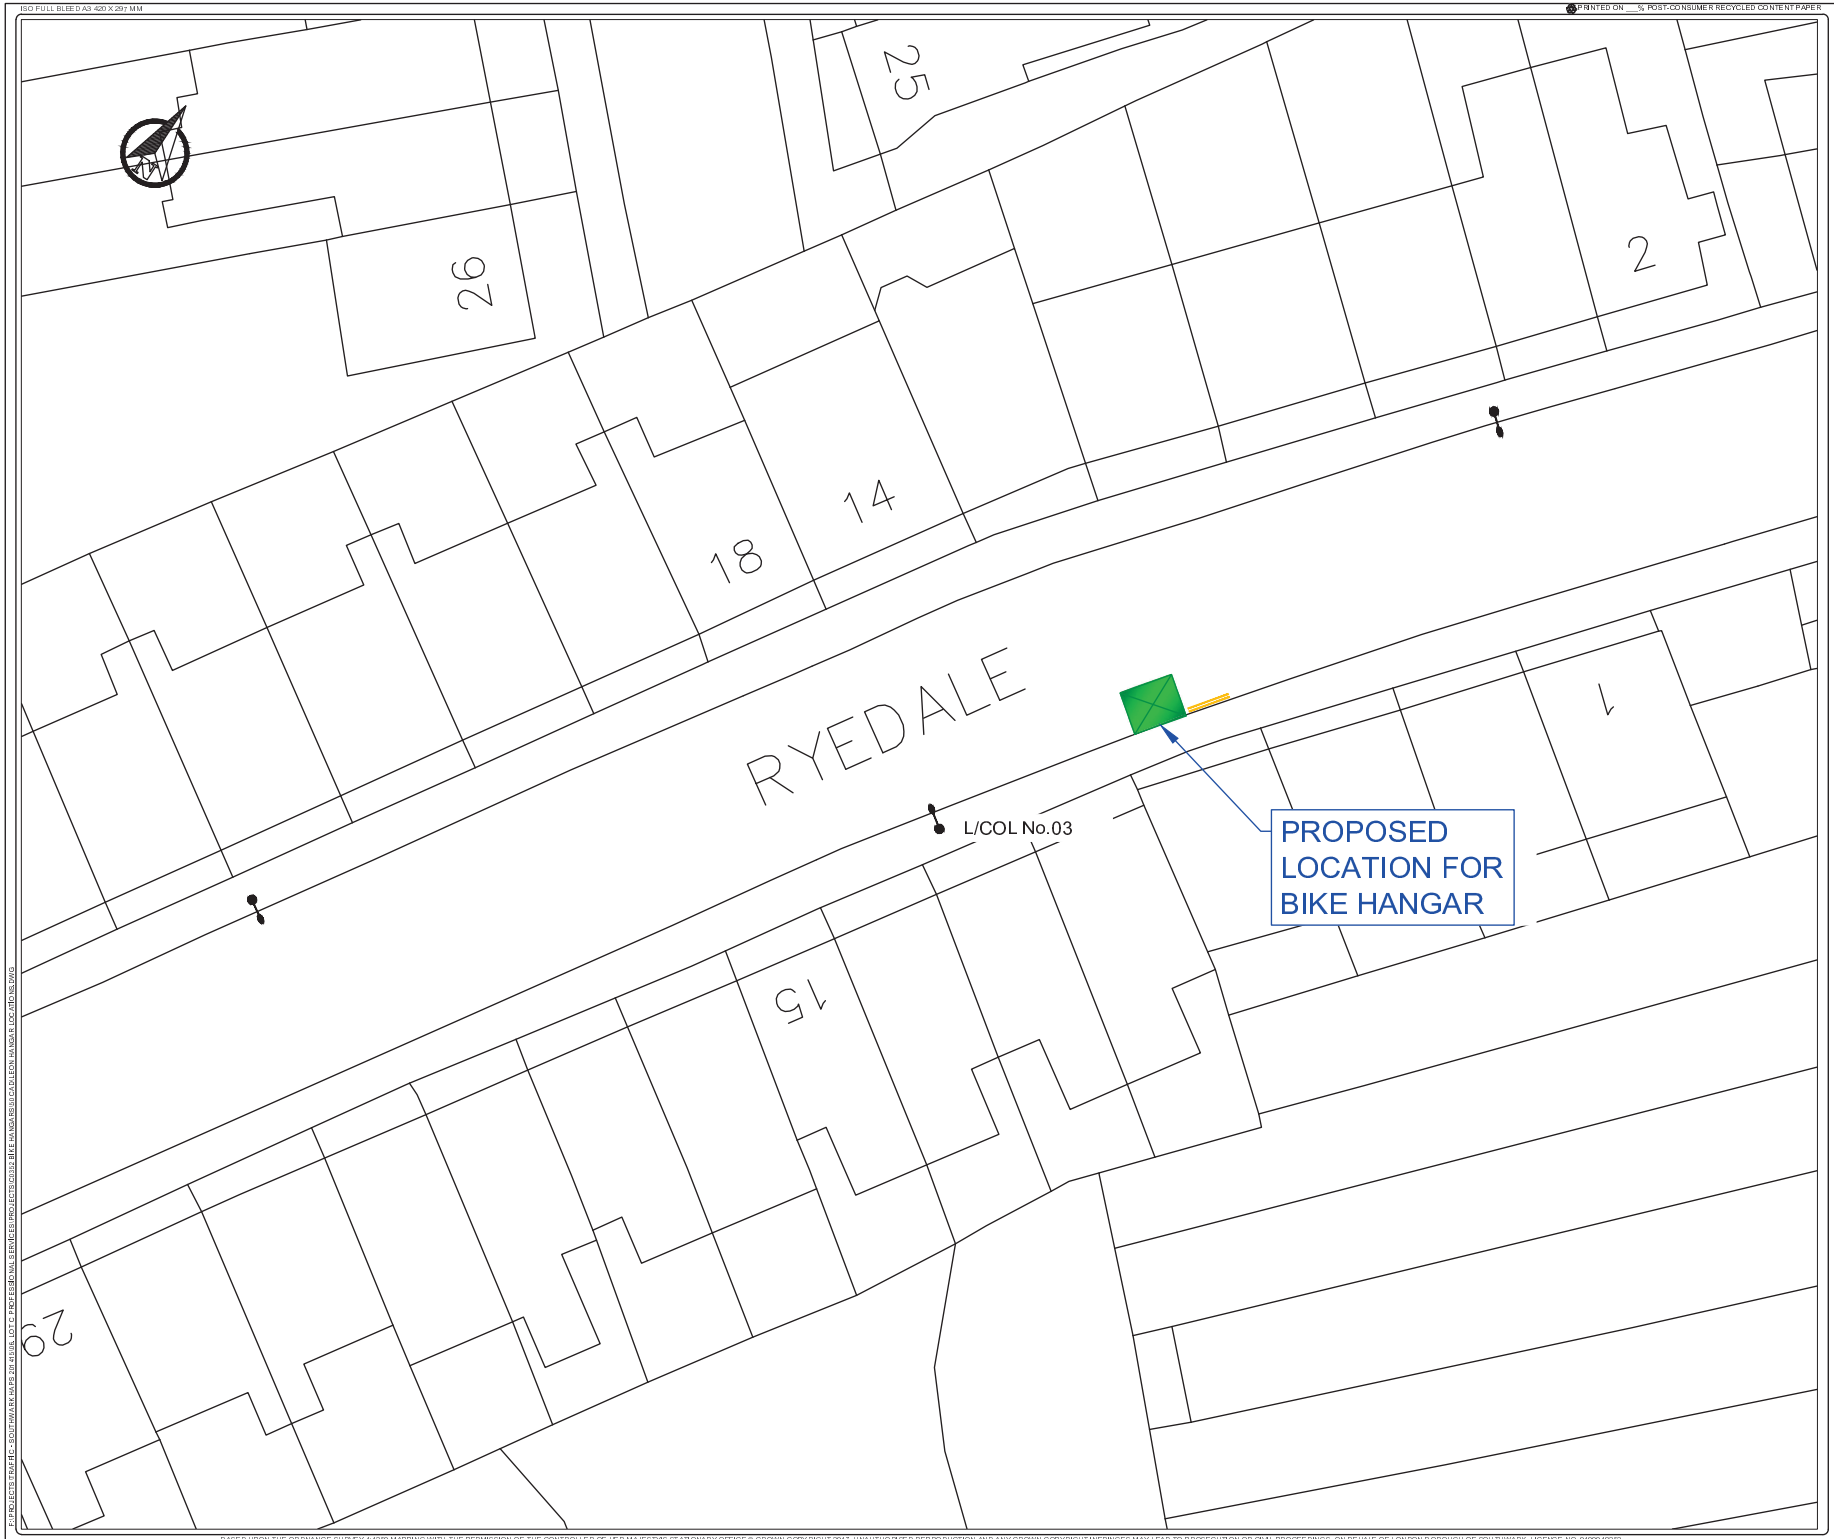

LEGEND / NOTES.

BIKE HANGAR - DIMENSIONS:
LENGTH 2550mm
WIDTH 2050mm
HEIGHT 1350mm

1. A SINGLE BIKE HANGAR PROVIDES PARKING FOR UP TO 6 BIKES

2. OPENS ONTO THE FOOTWAY

3. IT IS LOCATED IN THE CARRIAGEWAY

EXISTING LIGHTING COLUMNS

REV	DATE	REVISION DESCRIPTION / DETAILS	DRN BY	CHKD BY	APRVD BY

CONWAY AECOM Southwark Council

Shaping Southwark's Highways

160 TOOLEY STREET LONDON SE1P 5LX

PROJECT:

CYCLE HANGARS

TITLE:

RYEDALE

CONTRACT NO: 60493382 - C0352		DRAWN	LO
		DESIGNED	LO
SCALE: 1 : 250 @A3	PURPOSE: FOR DISCUSSION	CHECKED	BB
		APPROVED	JE
DRAWING NO: 60493382-C0352-2016-127		REV:	-
DATE DRAWN: 08 FEBRUARY 2017	DATE ISSUED: 9 MARCH		

F:\PROJECTS\TRAFFIC - SOUTHWARK\MAPS\29 49\08_LOT C PROFESSIONAL SERVICES\PROJECTS\C0352 BIKE HANGARS\SOUTH LEON HANGAR LOCATION.DWG

BASED UPON THE ORDNANCE SURVEY 1:1250 MAPPING WITH THE PERMISSION OF THE CONTROLLER OF HER MAJESTY'S STATIONARY OFFICE © CROWN COPYRIGHT 2017, UNAUTHORISED REPRODUCTION AND ANY CROWN COPYRIGHT INFRINGES MAY LEAD TO PROSECUTION OR CIVIL PROCEEDINGS, ON BEHALF OF LONDON BOROUGH OF SOUTHWARK, LICENCE NO. 01000 19252.